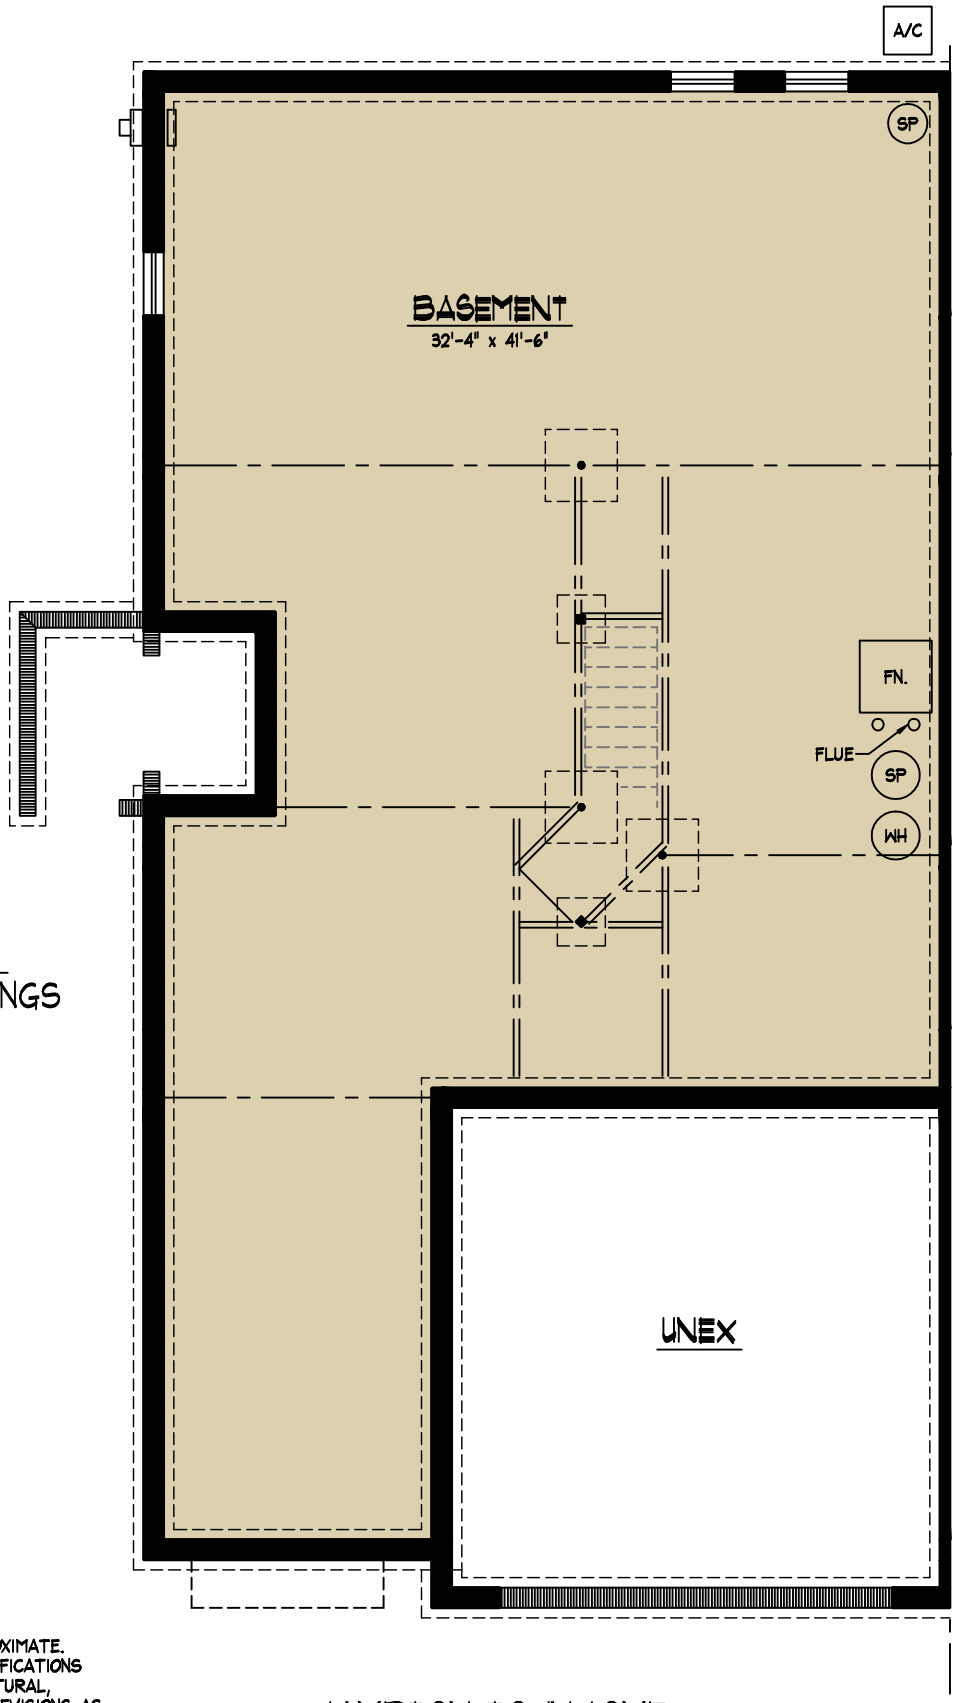

NOTE:
8' CEILINGS

ALL DIMENSIONS ARE APPROXIMATE. PLANS, MATERIALS, & SPECIFICATIONS ARE SUBJECT TO ARCHITECTURAL, STRUCTURAL, AND OTHER REVISIONS AS THEY ARE DEEMED NECESSARY BY THE DEVELOPER, BUILDER, ARCHITECT, OR MAYBE REQUIRED BY LAW.

HAMPTON TOWNHOME
BASEMENT FLOOR PLAN

EQUAL HOUSING OPPORTUNITY

H-1

TECH METRA LTD
ARCHITECTURE ☐ ENGINEERING ☐ CONTRUCTION MANAGEMENT ☐ INTERIOR DESIGN
15750 SOUTH HARLEM AVENUE ☐ ORLAND PARK, ILLINOIS 60462 ☐ (708)429-0039

ODYSSEY CLUB HOMES
PHASE #7, TINLEY PARK, ILLINOIS
HAMPTON - BASEMENT FLOOR PLAN

NO:	DATE:	REVISIONS: